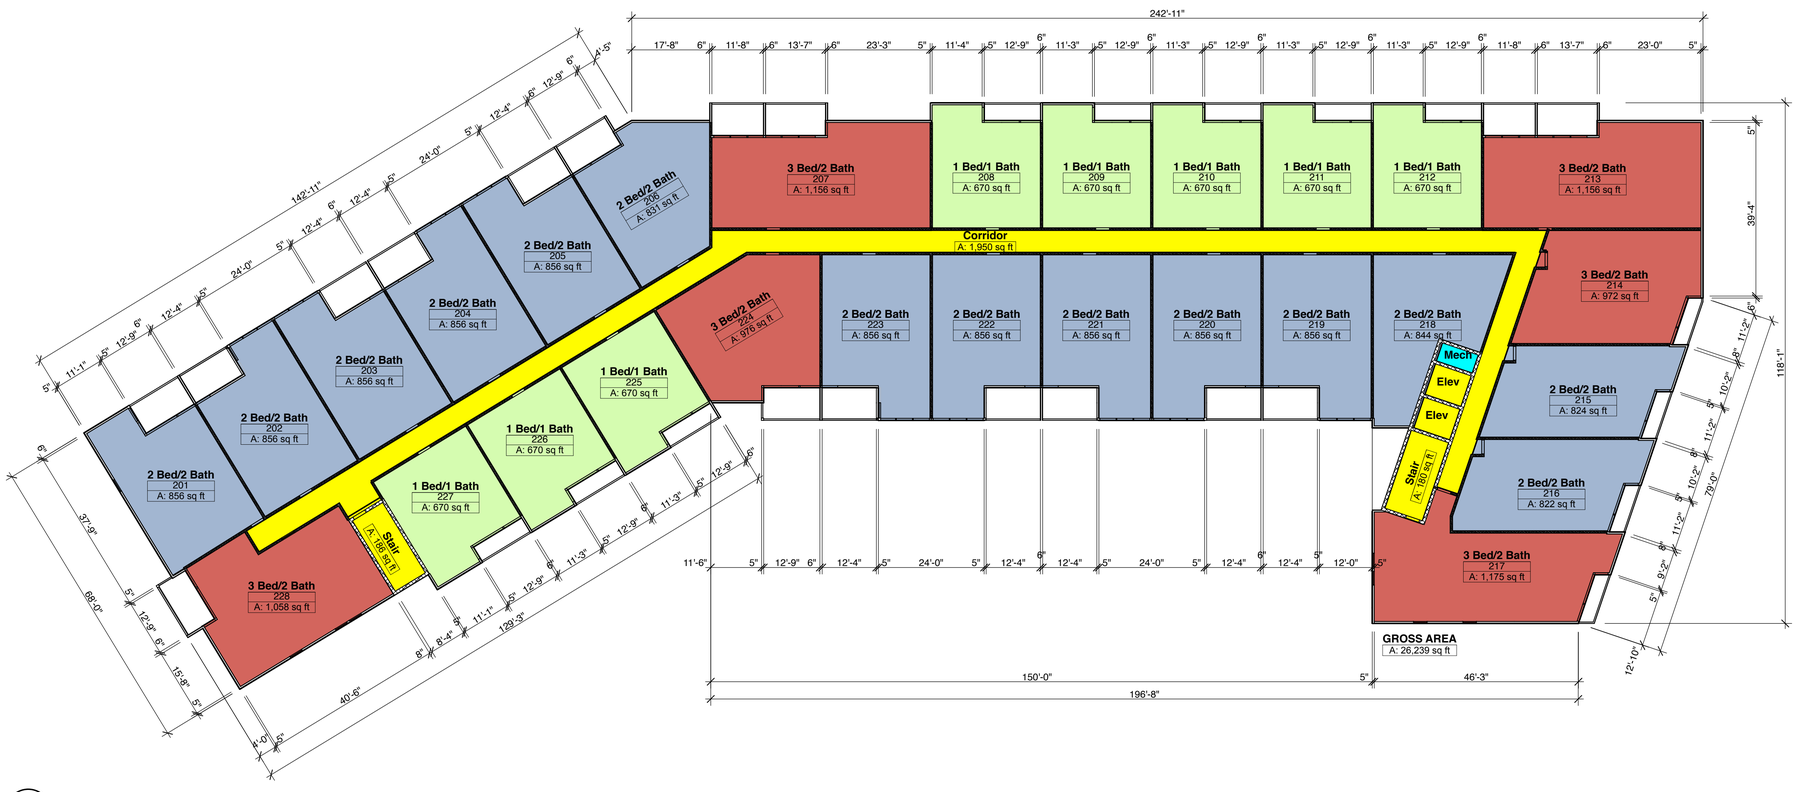

1 BUILDING 1 - TYPICAL LAYOUT PLAN
1/16" = 1'-0"

LAYOUT PLAN
CEDAR STREET APARTMENTS

walter PARKS
ARCHITECT